| TENNESSEE D.O.T. | |
|---|---|
| DESIGN DIVISION | |
| FILE NO. | |

| TYPE | YEAR | PROJECT NO. | SHEET NO. |
|---|---|---|---|
| CONST. | 2015 | NH-29(86) | U1-6 |
| | | | |
| | | | |
| | | | |

MORGAN COUNTY 65001-3268-14

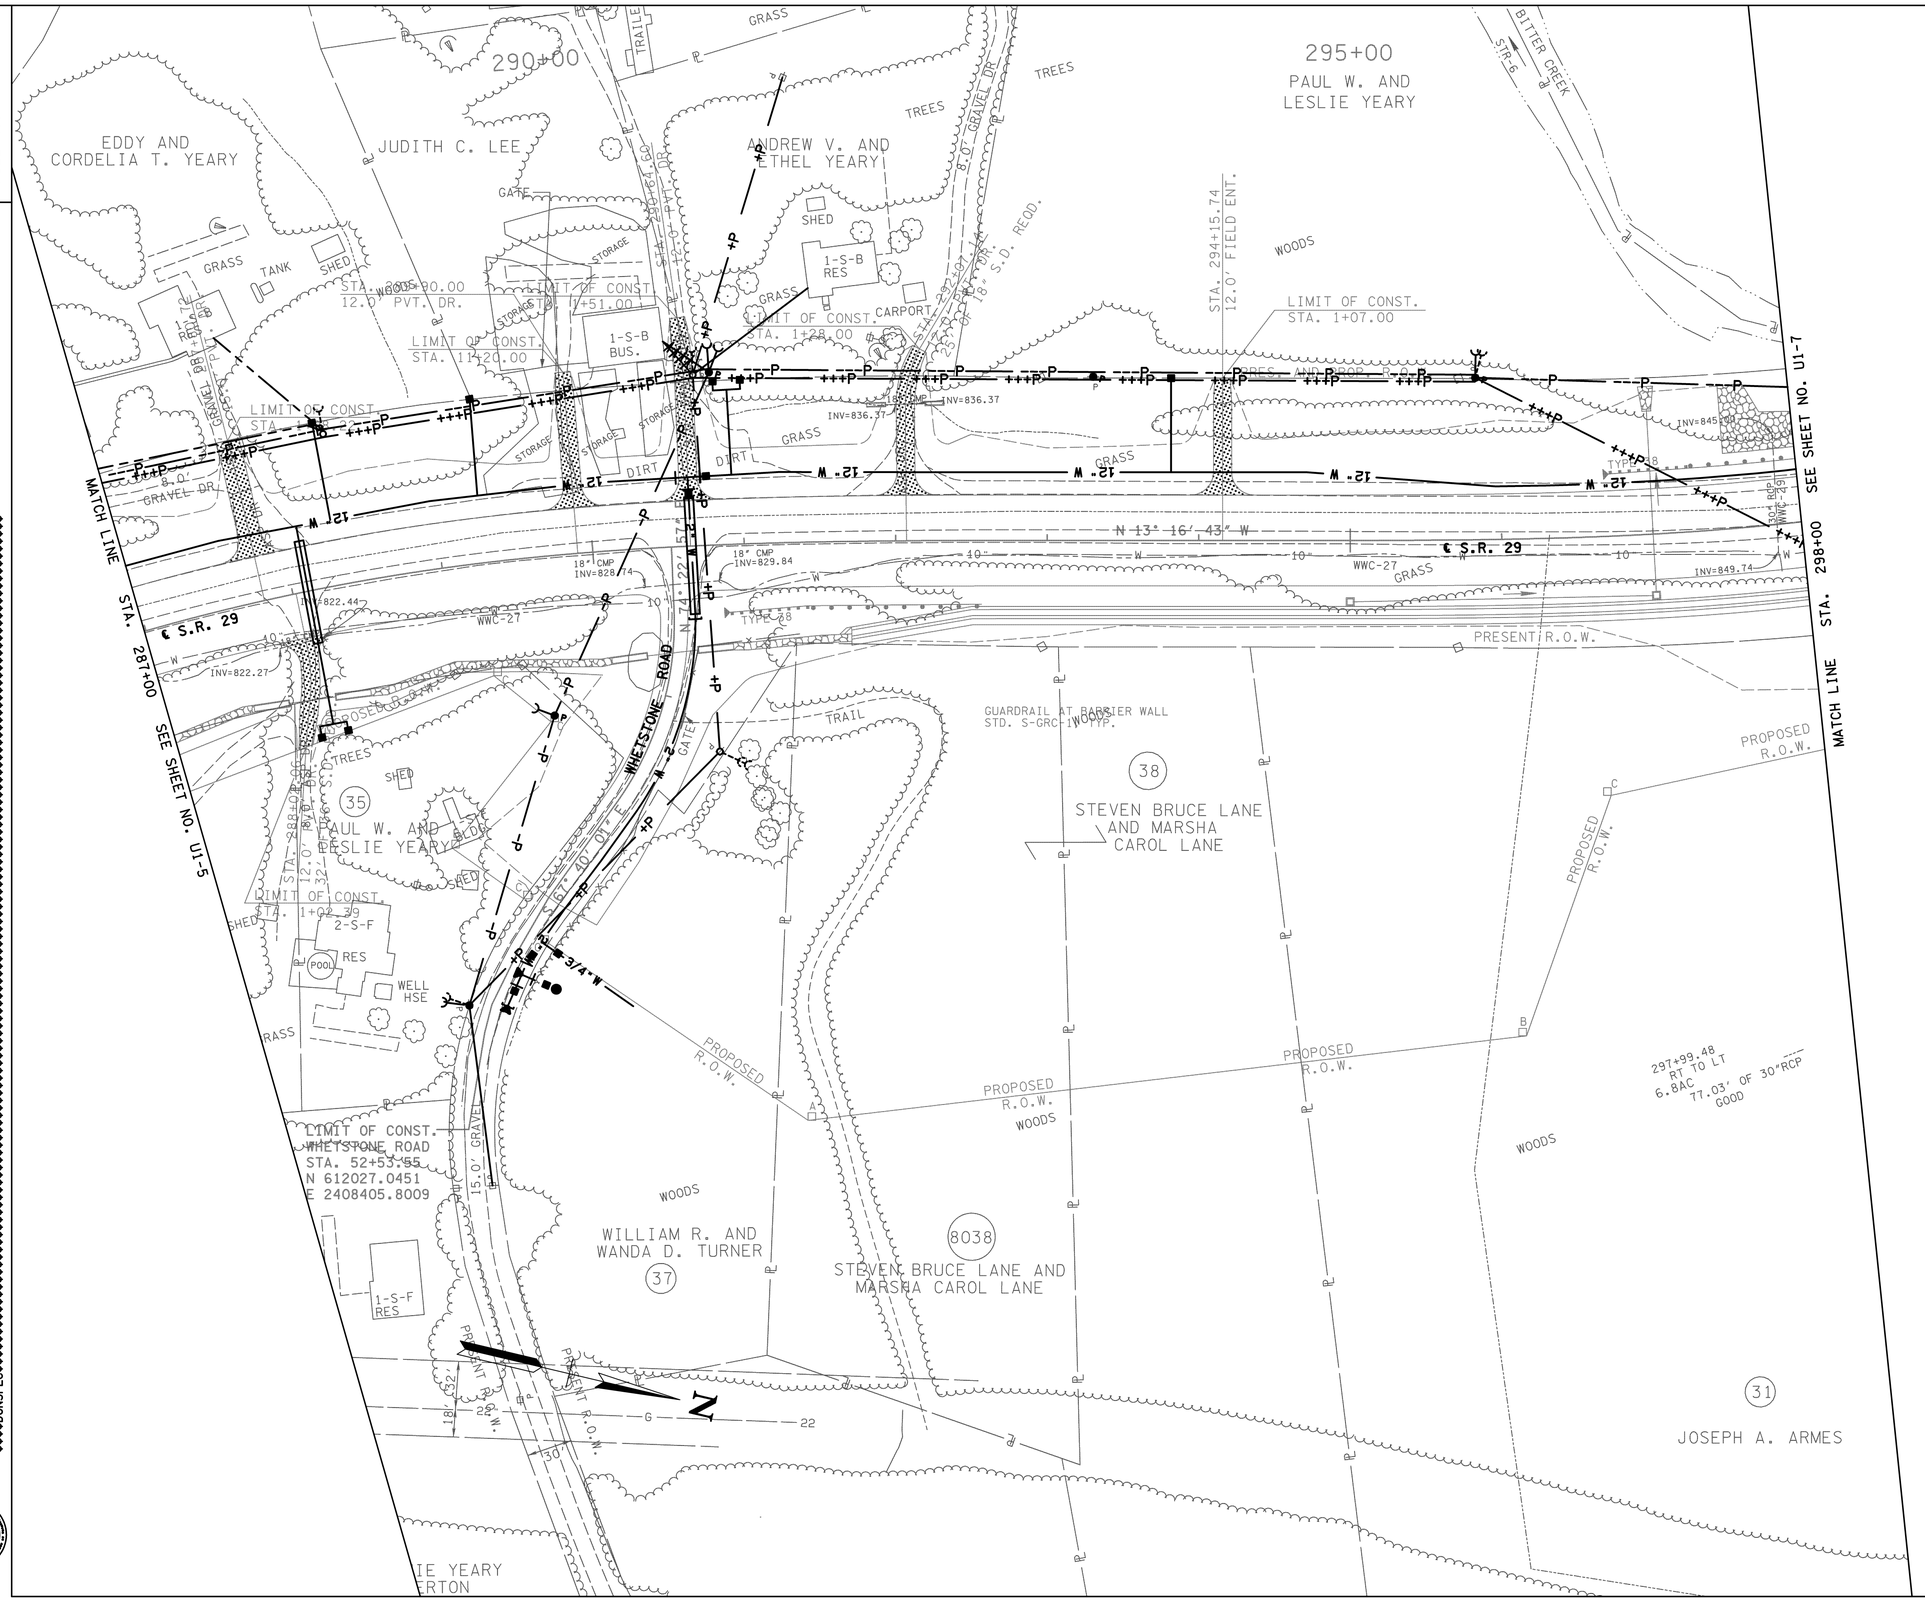


COORDINATE VALUES ARE NAD/83 (1995), AND ARE DATUM ADJUSTED BY THE FACTOR OF 1.0001, & TIED TO THE TGRN. ALL ELEVATIONS ARE REFERENCED TO THE NAVD 1988.

**STATE OF TENNESSEE**
**DEPARTMENT OF TRANSPORTATION**
**BUREAU OF ENGINEERING**

# UTILITIES

I-29
STA.287+00 TO STA.298+00
SCALE: 1"=50'

$$$$SYTIME$$$$$$$
$$$$DGNSPEC$$$$$$$