| TYPE | YEAR | PROJECT NO. | SHEET NO. |
|---|---|---|---|
| CONST. | 2015 | NH-29(86) | U4-7 |
| | | | |
| | | | |
| | | | |

MORGAN COUNTY 65001-3268-14

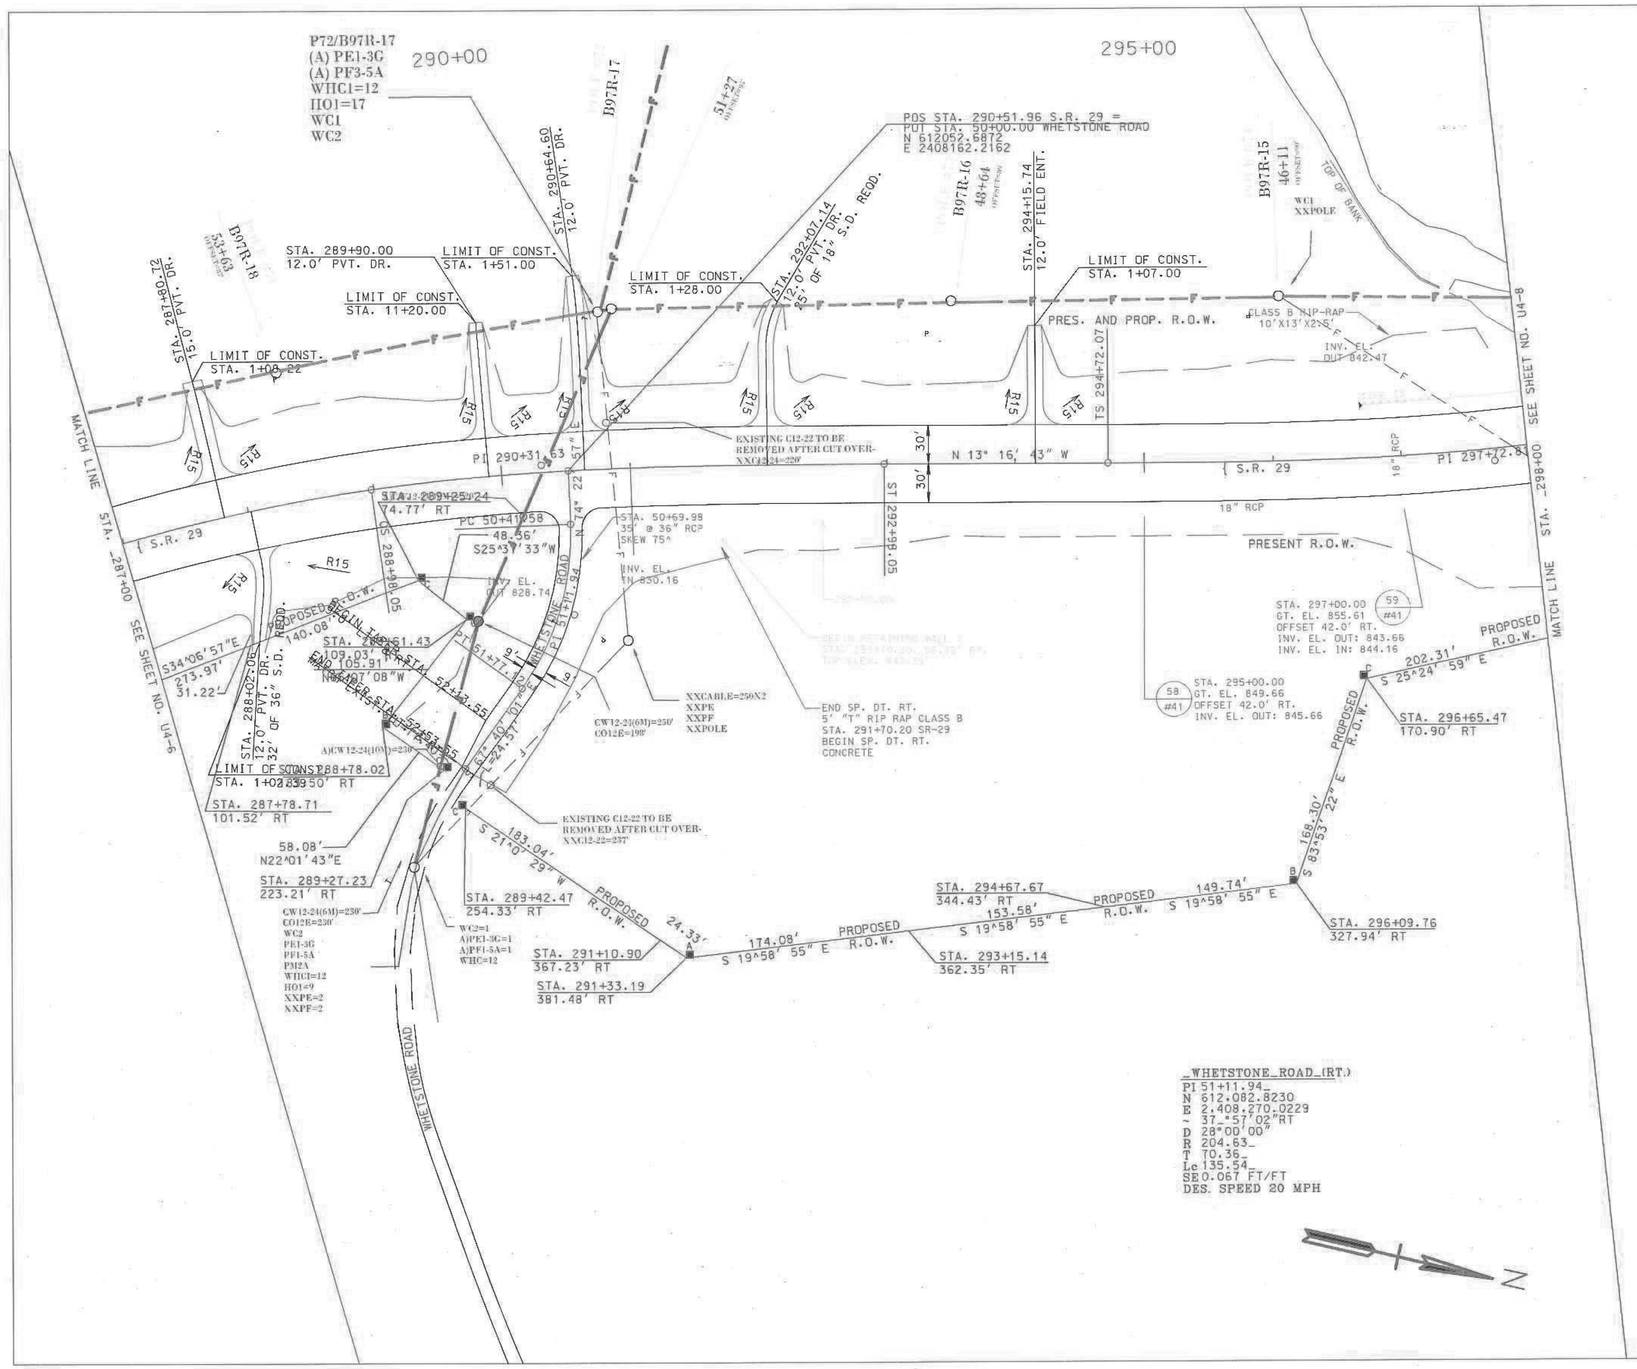


_WHETSTONE_ROAD_(RT.)
PI 51+11.94_
N 612,082.8230
E 2,408,270.0229
~ 37_°57'02"RT
D 28°00'00"
R 204.63_
T 70.36_
Le 135.54_
SE 0.067 FT/FT
DES. SPEED 20 MPH

THOMAS C. HARTER
REGISTERED ENGINEER
AGRICULTURE
COMMERCE
NO. 22301
STATE OF TENNESSEE
8/29/14

COORDINATE VALUES ARE NAD/83(1995)
AND ARE DATUM ADJUSTED BY THE
FACTOR 1.00000900 & TIED TO THE TGRN.

STATE OF TENNESSEE
DEPARTMENT OF TRANSPORTATION
BUREAU OF PLANNING & DEVELOPMENT

# PROPOSED LAYOUT

STA._287+00 TO STA._298+00

SCALE: 1"=_50'