TENNESSEE D.O.T.
DESIGN DIVISION
FILE NO. ____

TYPE	YEAR	PROJECT NO.	SHEET NO.
CONST.	2015	NH-29(86)	U5-12

MORGAN COUNTY 65001-3268-14

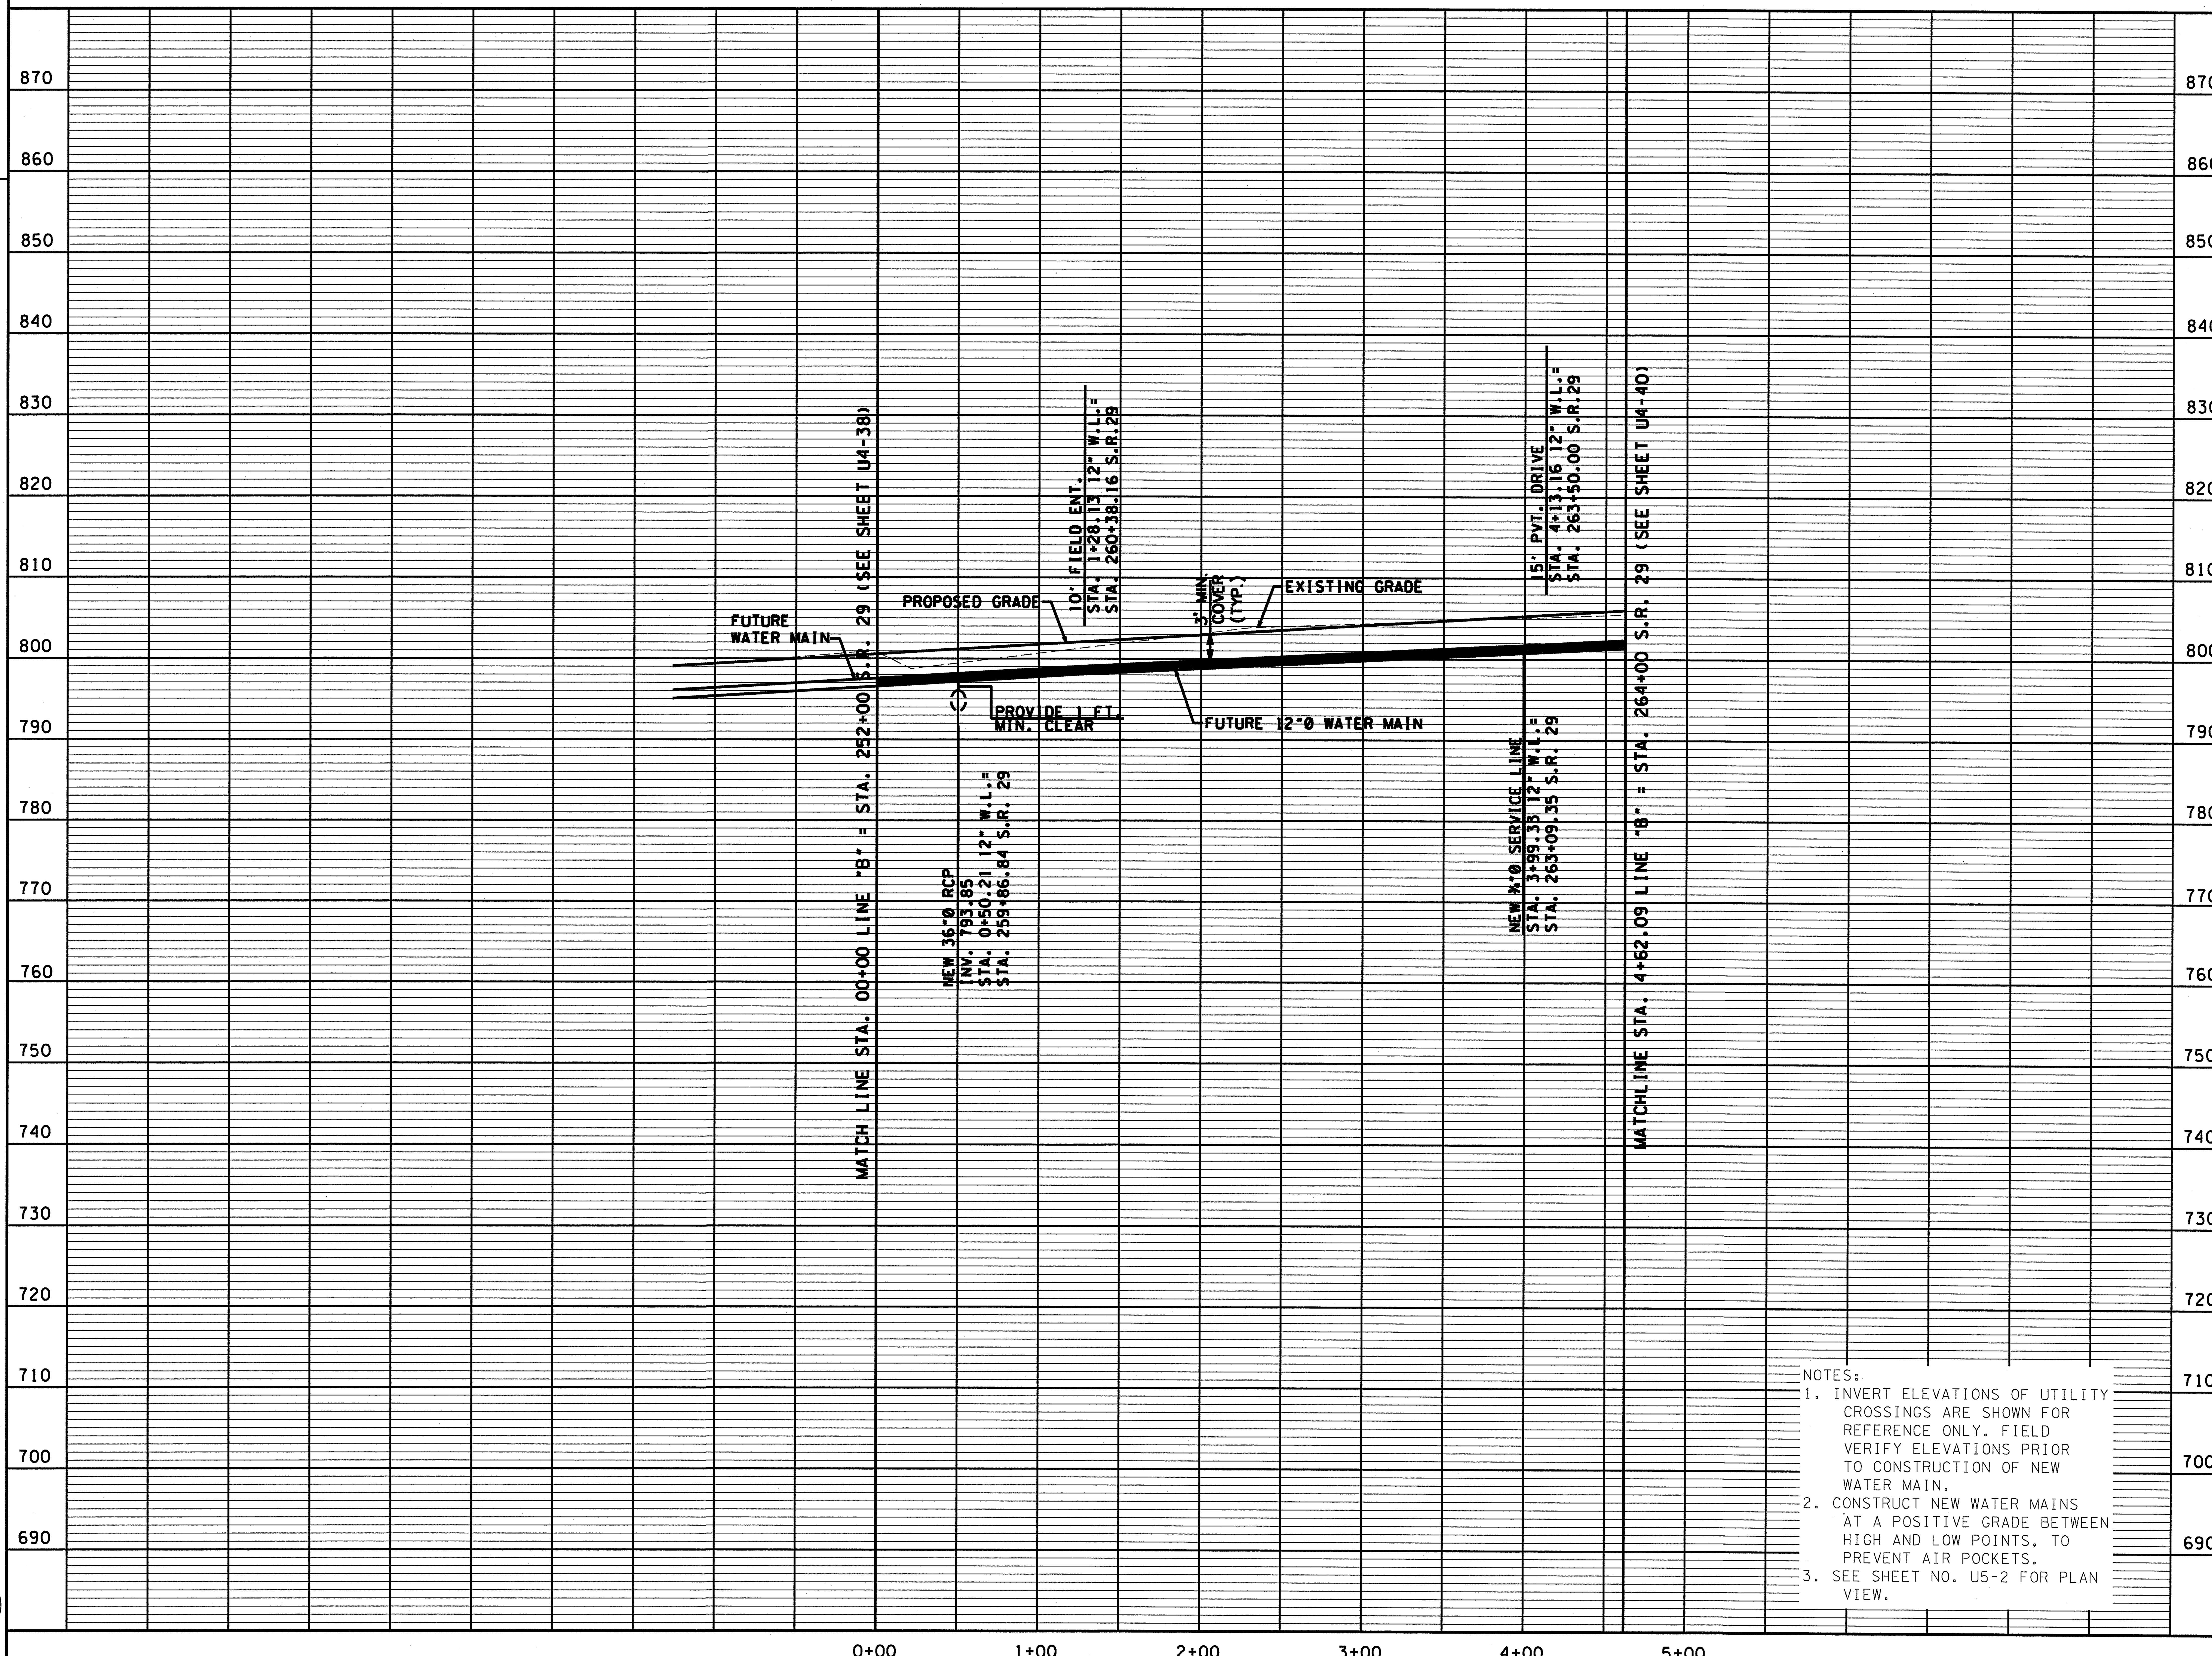

NOTES:
1. INVERT ELEVATIONS OF UTILITY CROSSINGS ARE SHOWN FOR REFERENCE ONLY. FIELD VERIFY ELEVATIONS PRIOR TO CONSTRUCTION OF NEW WATER MAIN.
2. CONSTRUCT NEW WATER MAINS AT A POSITIVE GRADE BETWEEN HIGH AND LOW POINTS, TO PREVENT AIR POCKETS.
3. SEE SHEET NO. U5-2 FOR PLAN VIEW.

GARY STEVEN ... REGISTERED ENGINEER ... AGRICULTURE COMMERCE No. 019129 STATE OF TENNESSEE

STATE OF TENNESSEE
DEPARTMENT OF TRANSPORTATION
BUREAU OF PLANNING & DEVELOPMENT

12" WATER MAIN PROFILE

STA. 00+00 TO STA. 4+62.09
12"Ø W.L.

SCALE: 1"= 50' HORIZ.
1"=10' VERT.

CUD9II_U2-40/4-19-II
$$$$DGNSPEC$$$$

Survey & Design Division